


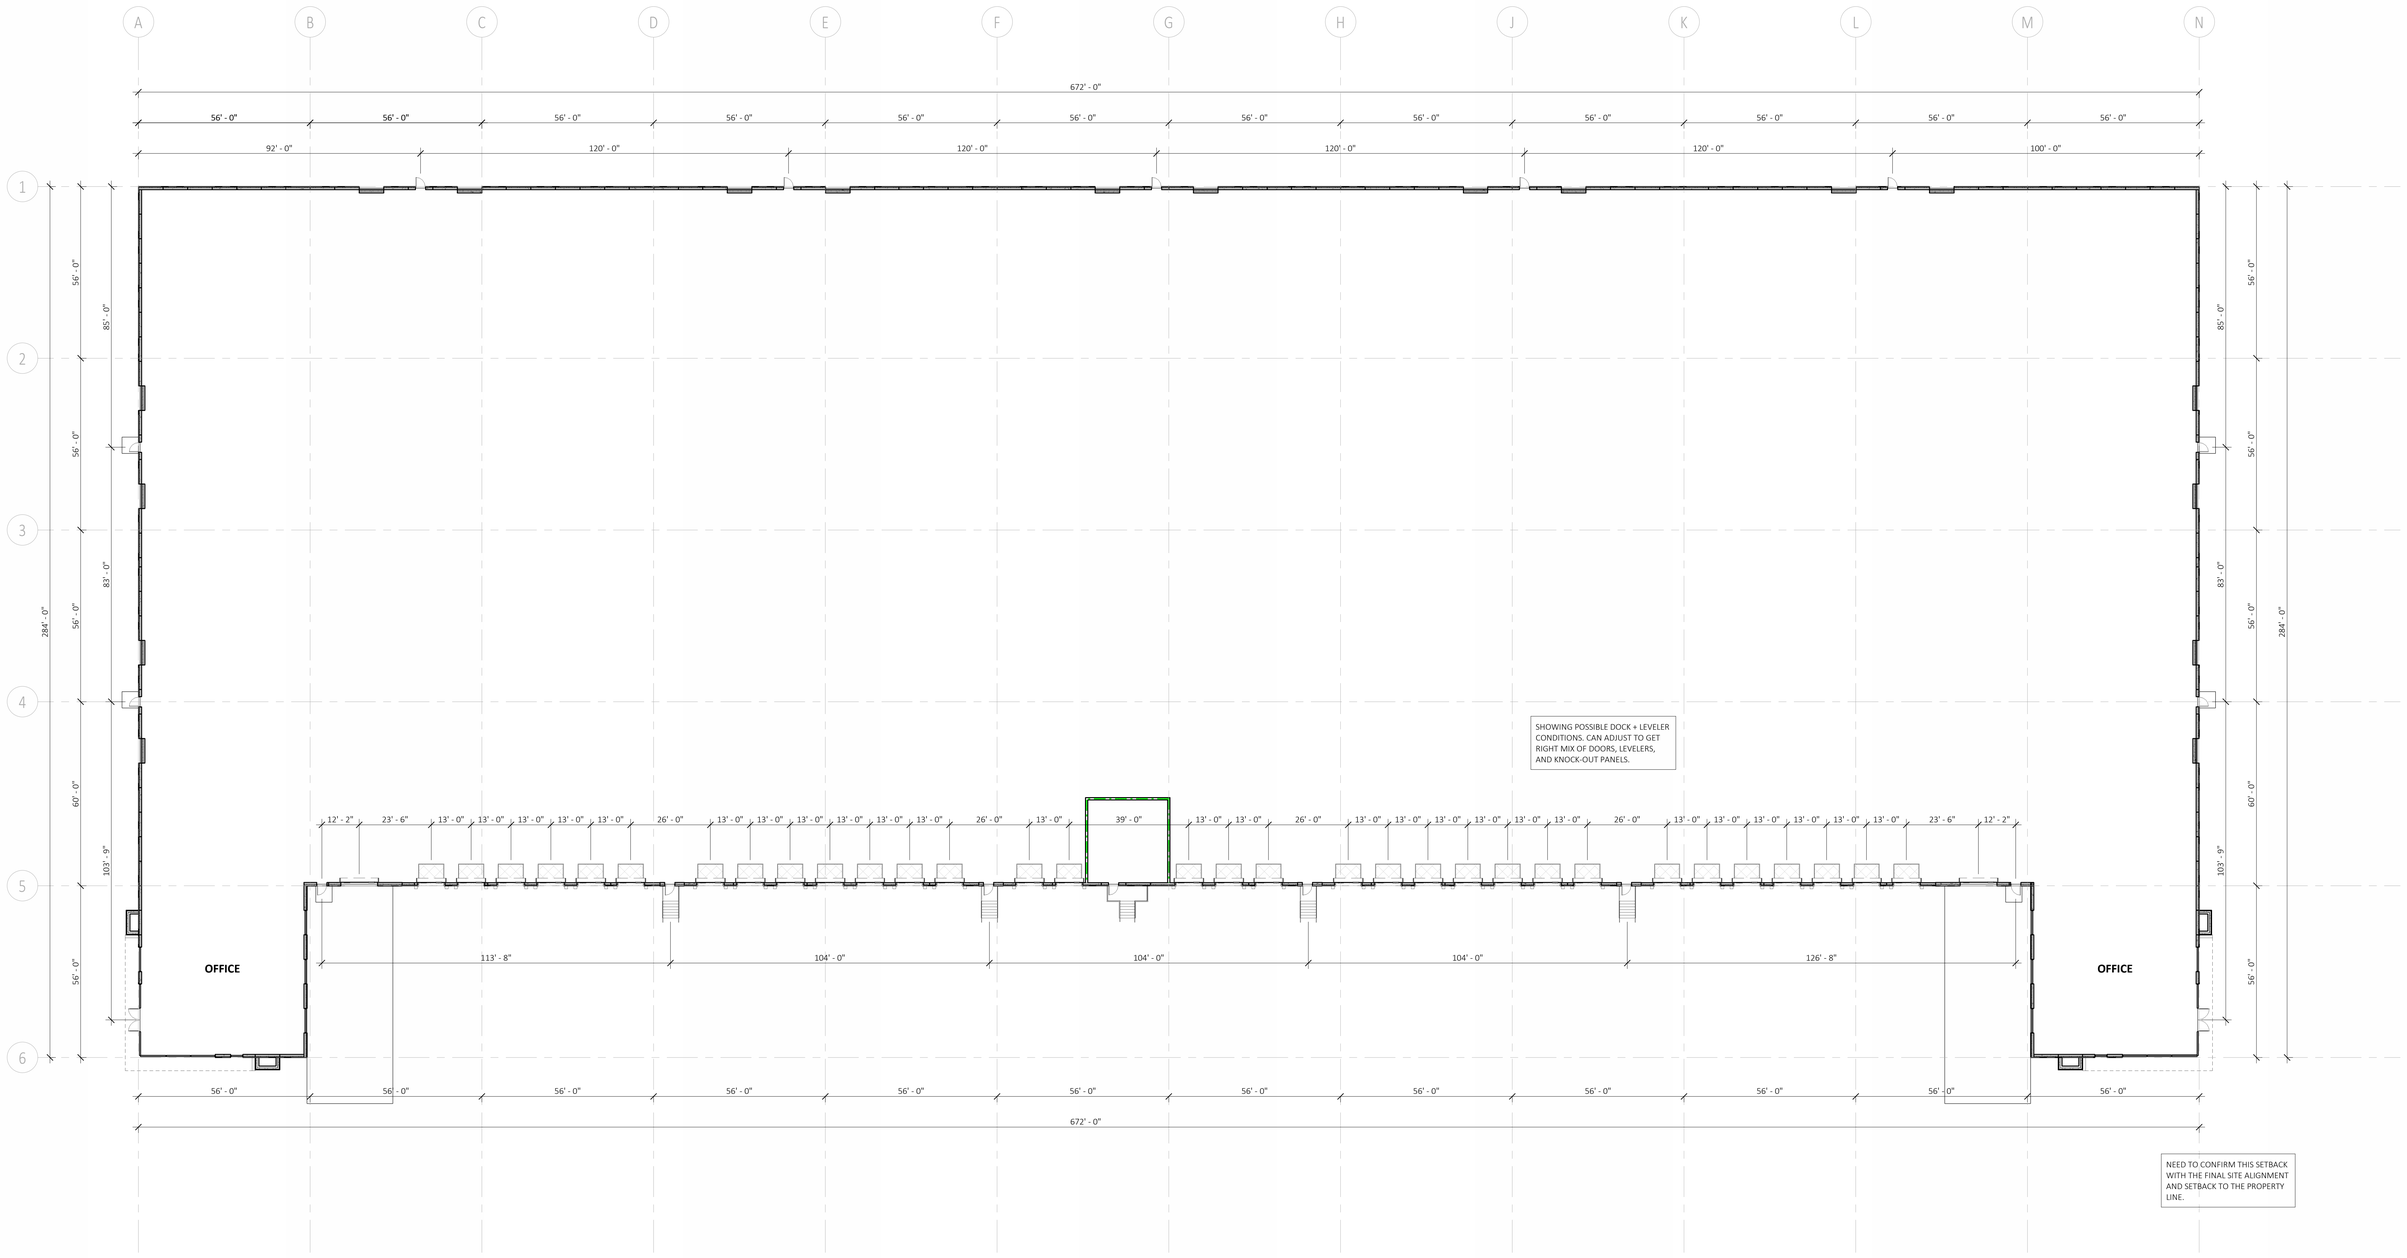



0 10' 20' 40' N
SCALE:1" = 20'

# NORTHWEST BUILDING
FRIDLEY, MN
06/15/2026


LINK LOGISTICS AT BAE

LINK

MOHAGEN HANSEN
Architecture | Interiors

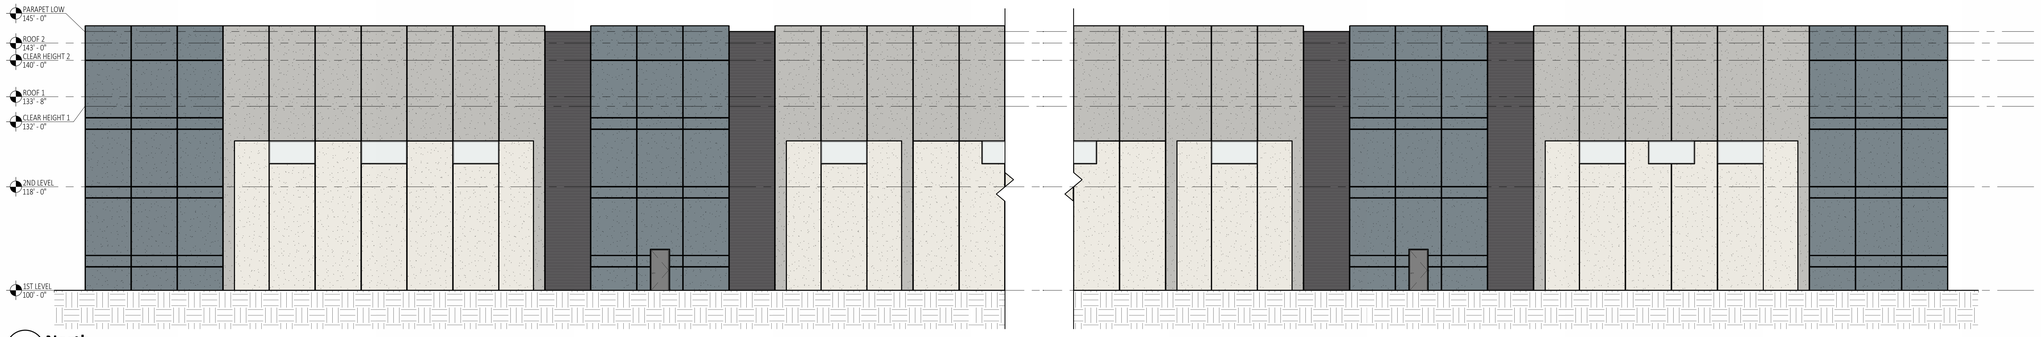



1 P002 **North**
3/32" = 1'-0"

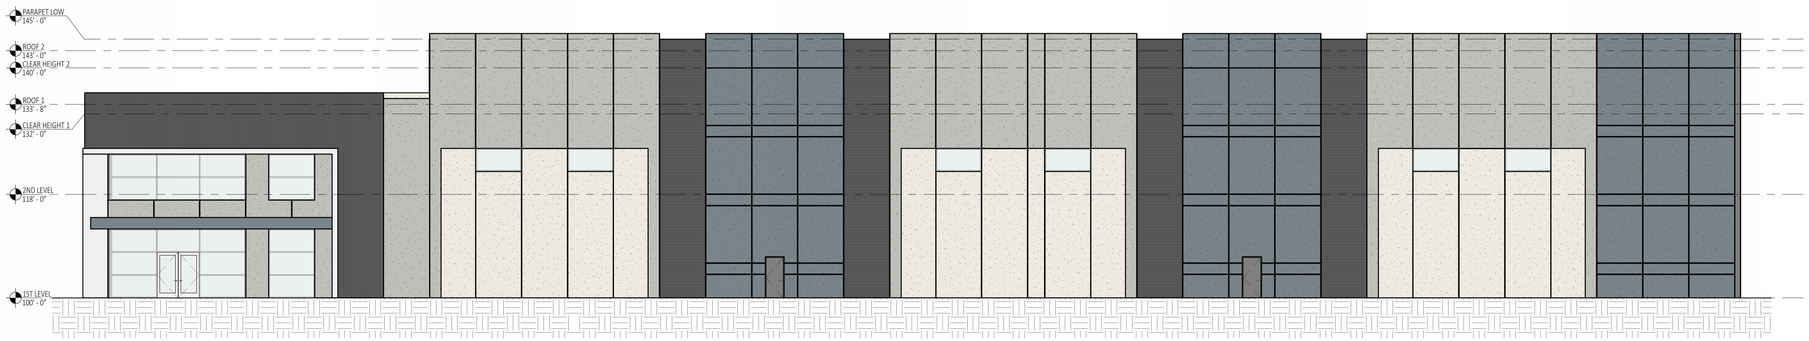


2 P002 **East**
3/32" = 1'-0"




3 P002 **South**
3/32" = 1'-0"

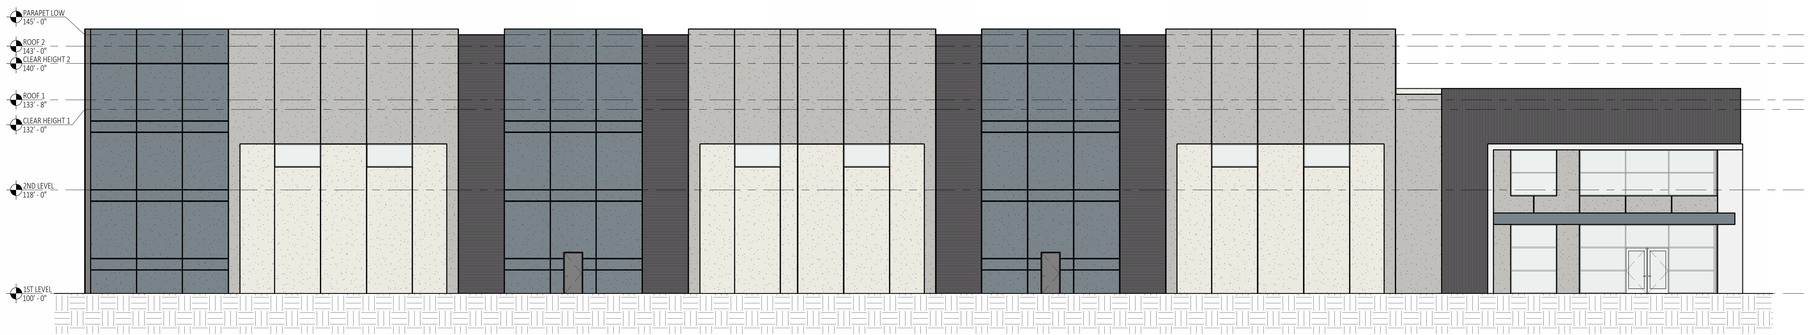


4 P002 **West**
3/32" = 1'-0"

# NORTHWEST BUILDING ELEVATIONS


FRIDLEY, MN

06/15/2026

**LINK LOGISTICS AT BAE**

LINK

MOHAGEN HANSEN
Architecture | Interiors

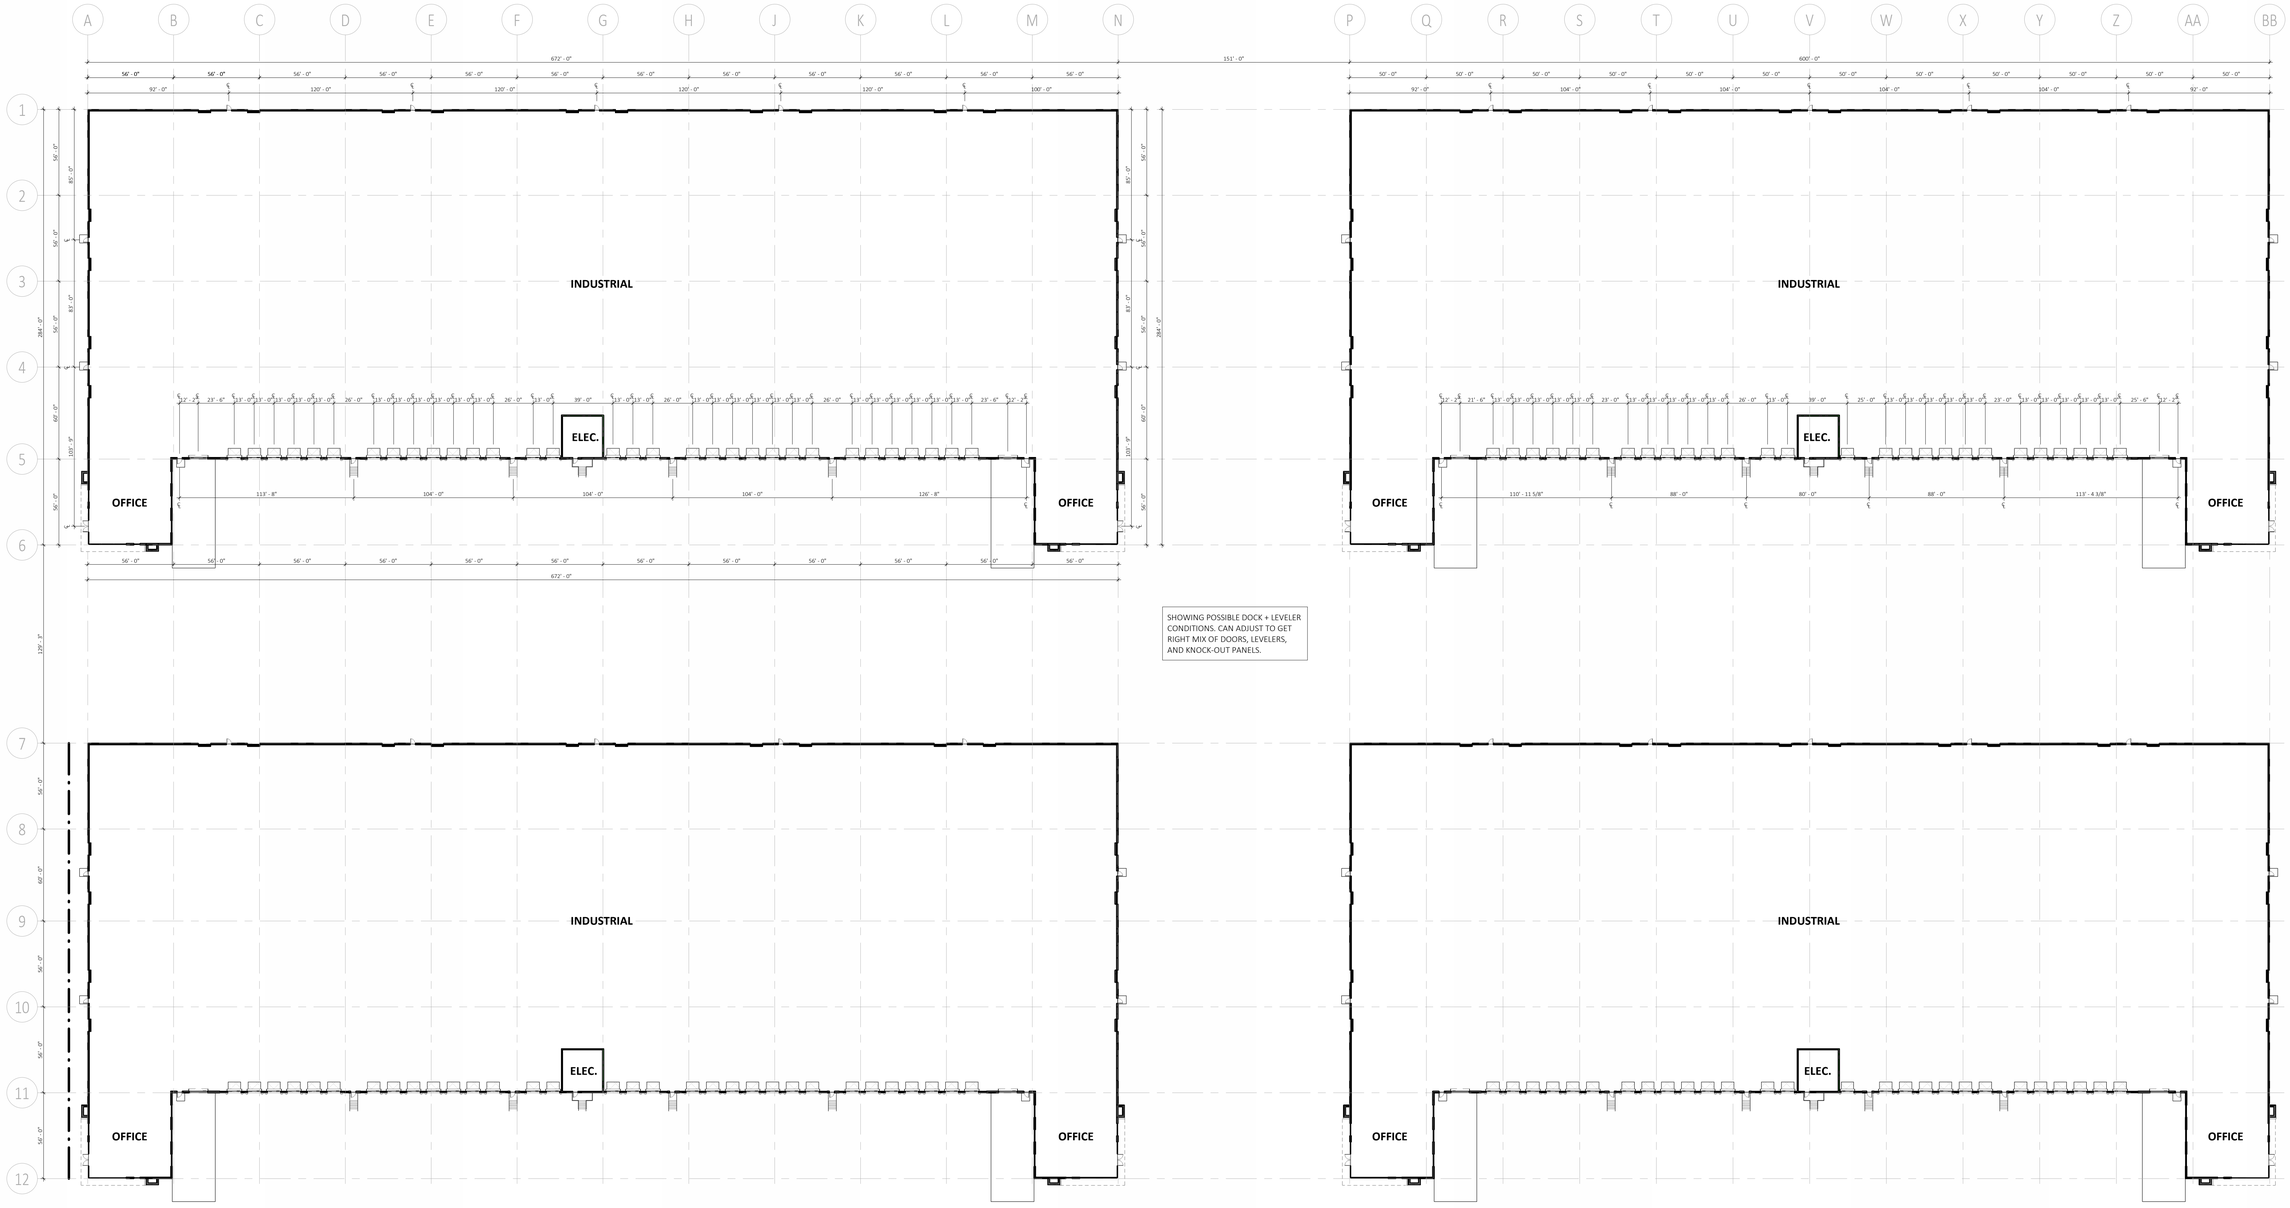


SHOWING POSSIBLE DOCK + LEVELER CONDITIONS. CAN ADJUST TO GET RIGHT MIX OF DOORS, LEVELERS, AND KNOCK-OUT PANELS.

0 20' 40' 80' N
SCALE:1" = 40'

# OVERALL SITE PLAN

FRIDLEY, MN

06/15/2026

LINK LOGISTICS AT BAE

LINK

MOHAGEN HANSEN
Architecture | Interiors