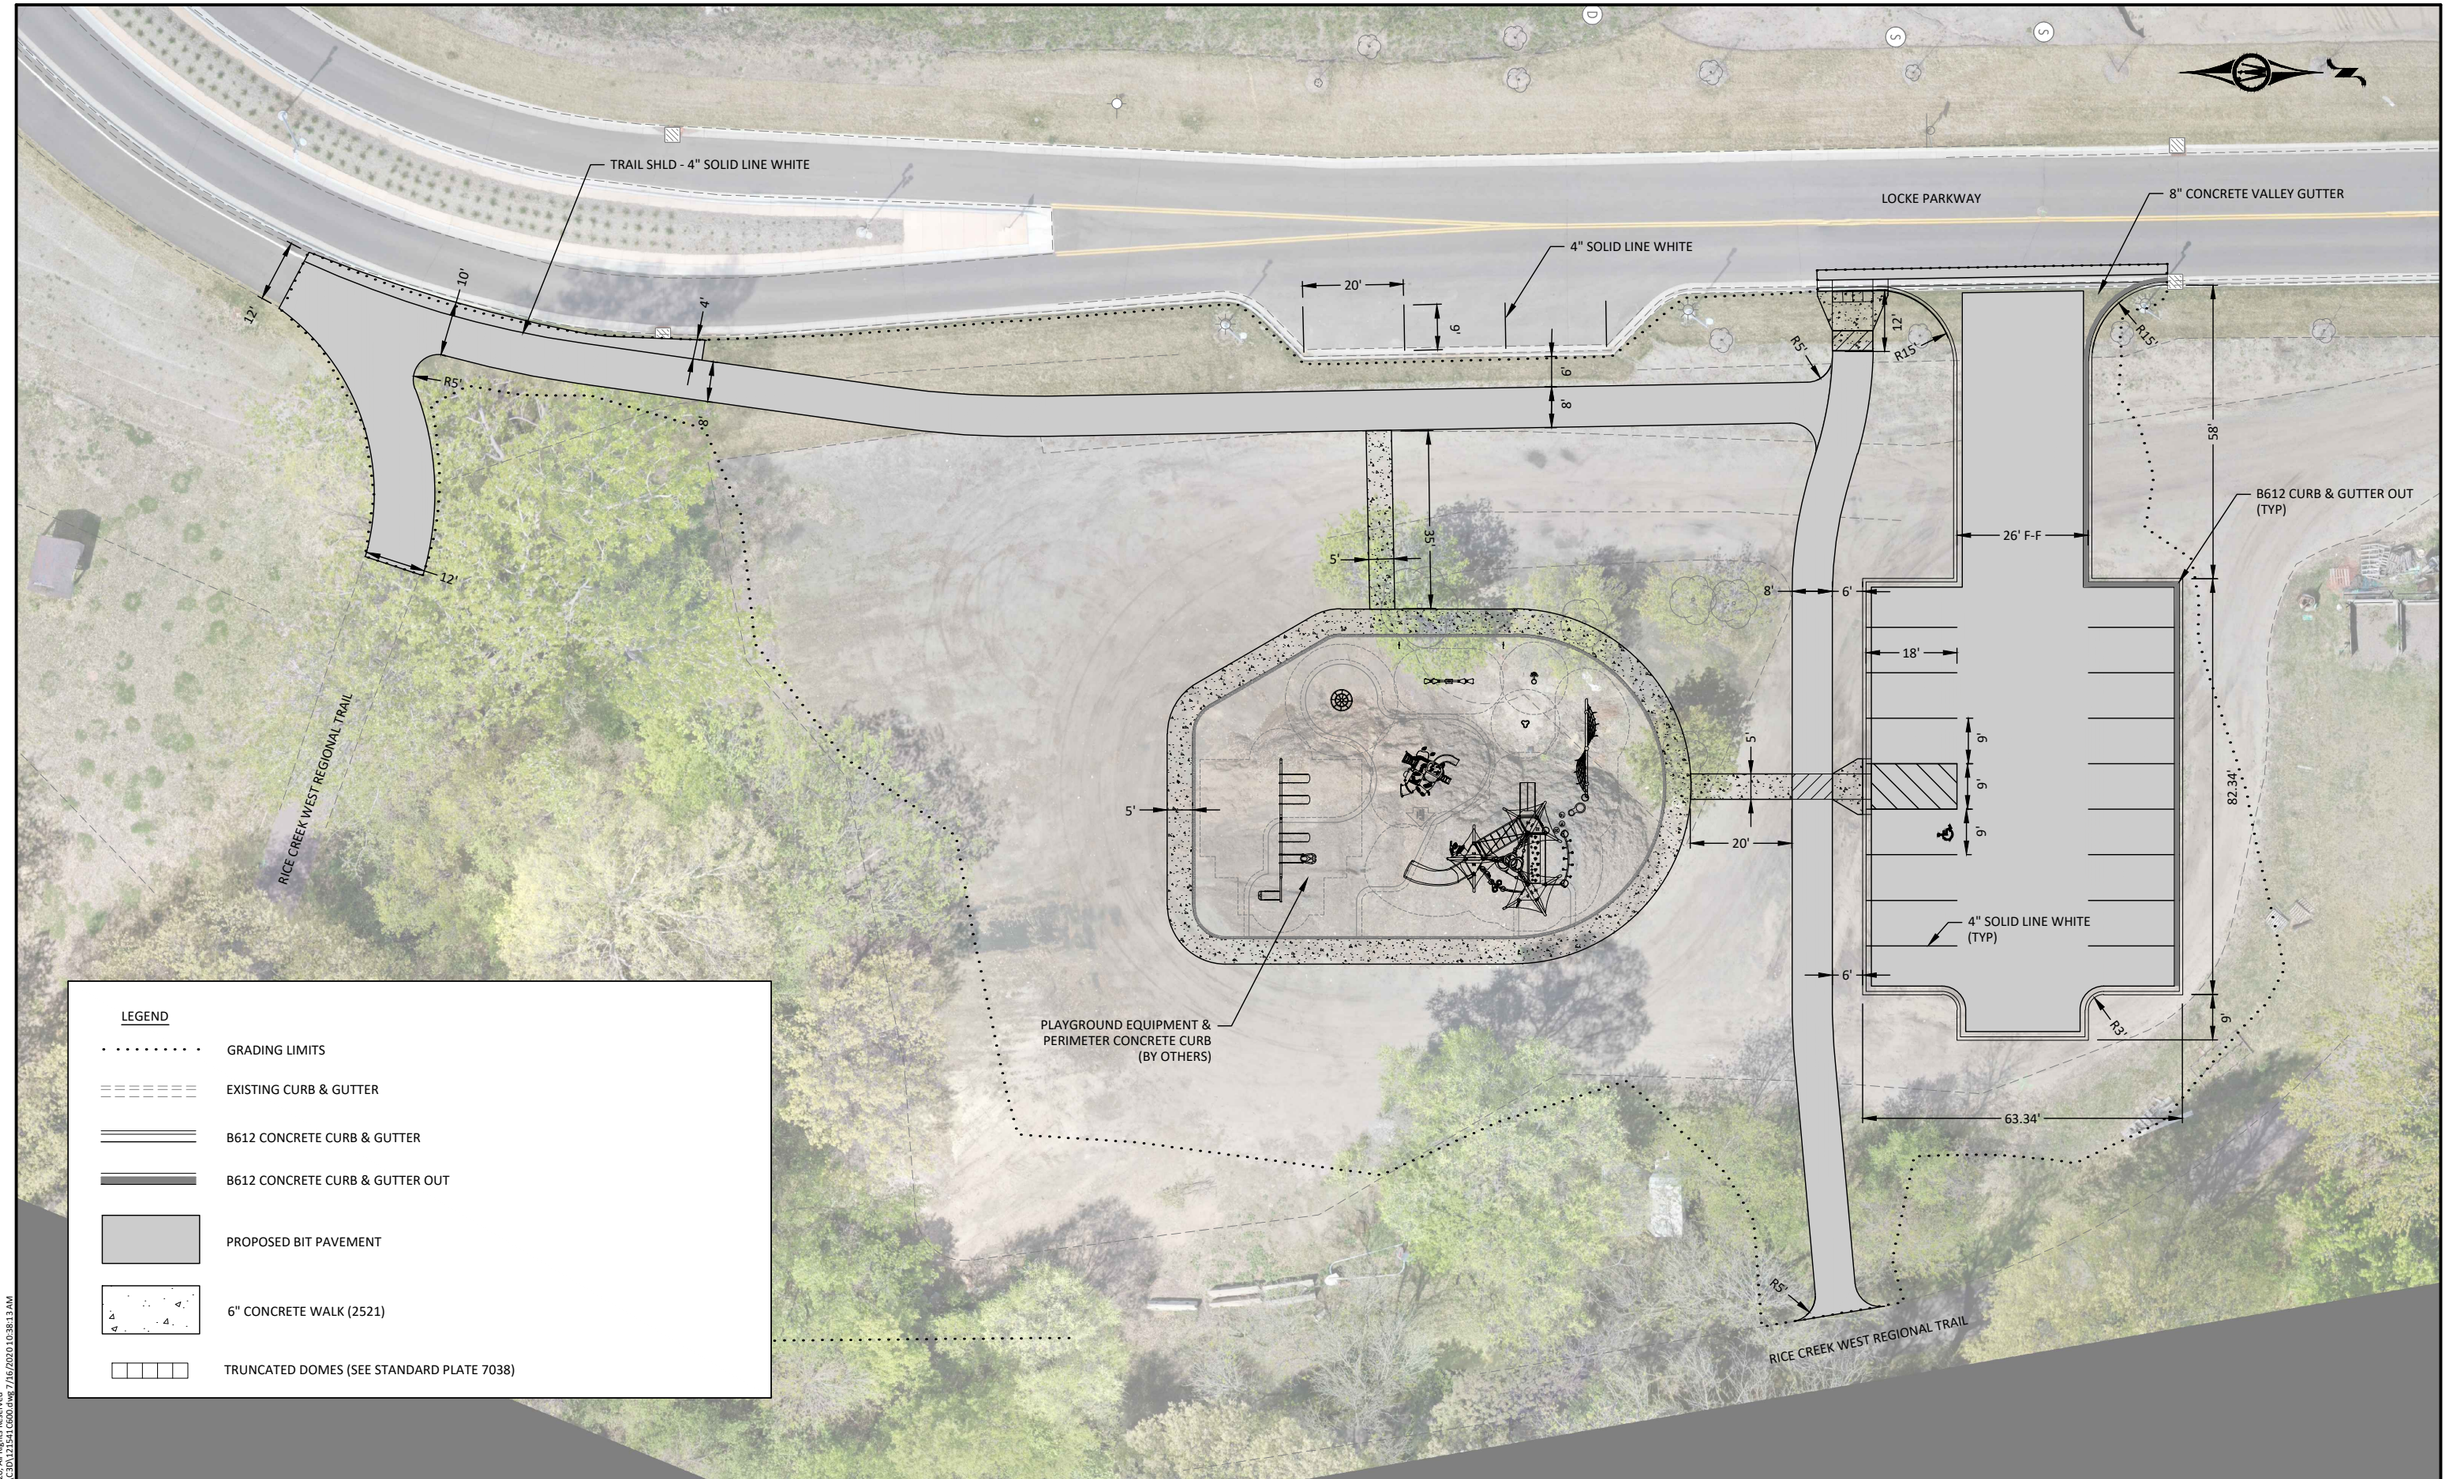

0 30
SCALE FEET

© Bolton & Menk, Inc. 2020, All Rights Reserved
H:\FRID\R12121541\CAD\C3D\121541G600.dwg 7/16/2020 10:38:13 AM

BOLTON & MENK
7533 SUNWOOD DR NW, SUITE 206
RAMSEY, MINNESOTA 55303
Phone: (763) 433-2851
Email: Ramsey@bolton-menk.com
www.bolton-menk.com

DESIGNED	ZFL
DRAWN	ZFL
CHECKED	JWL
CLIENT PROJ. NO.	R12.121541

NO.	ISSUED FOR	DATE

CITY OF FRIDLEY, MN

LOCKE PARKWAY PARK

SITE PLAN

SHEET 1 OF 2

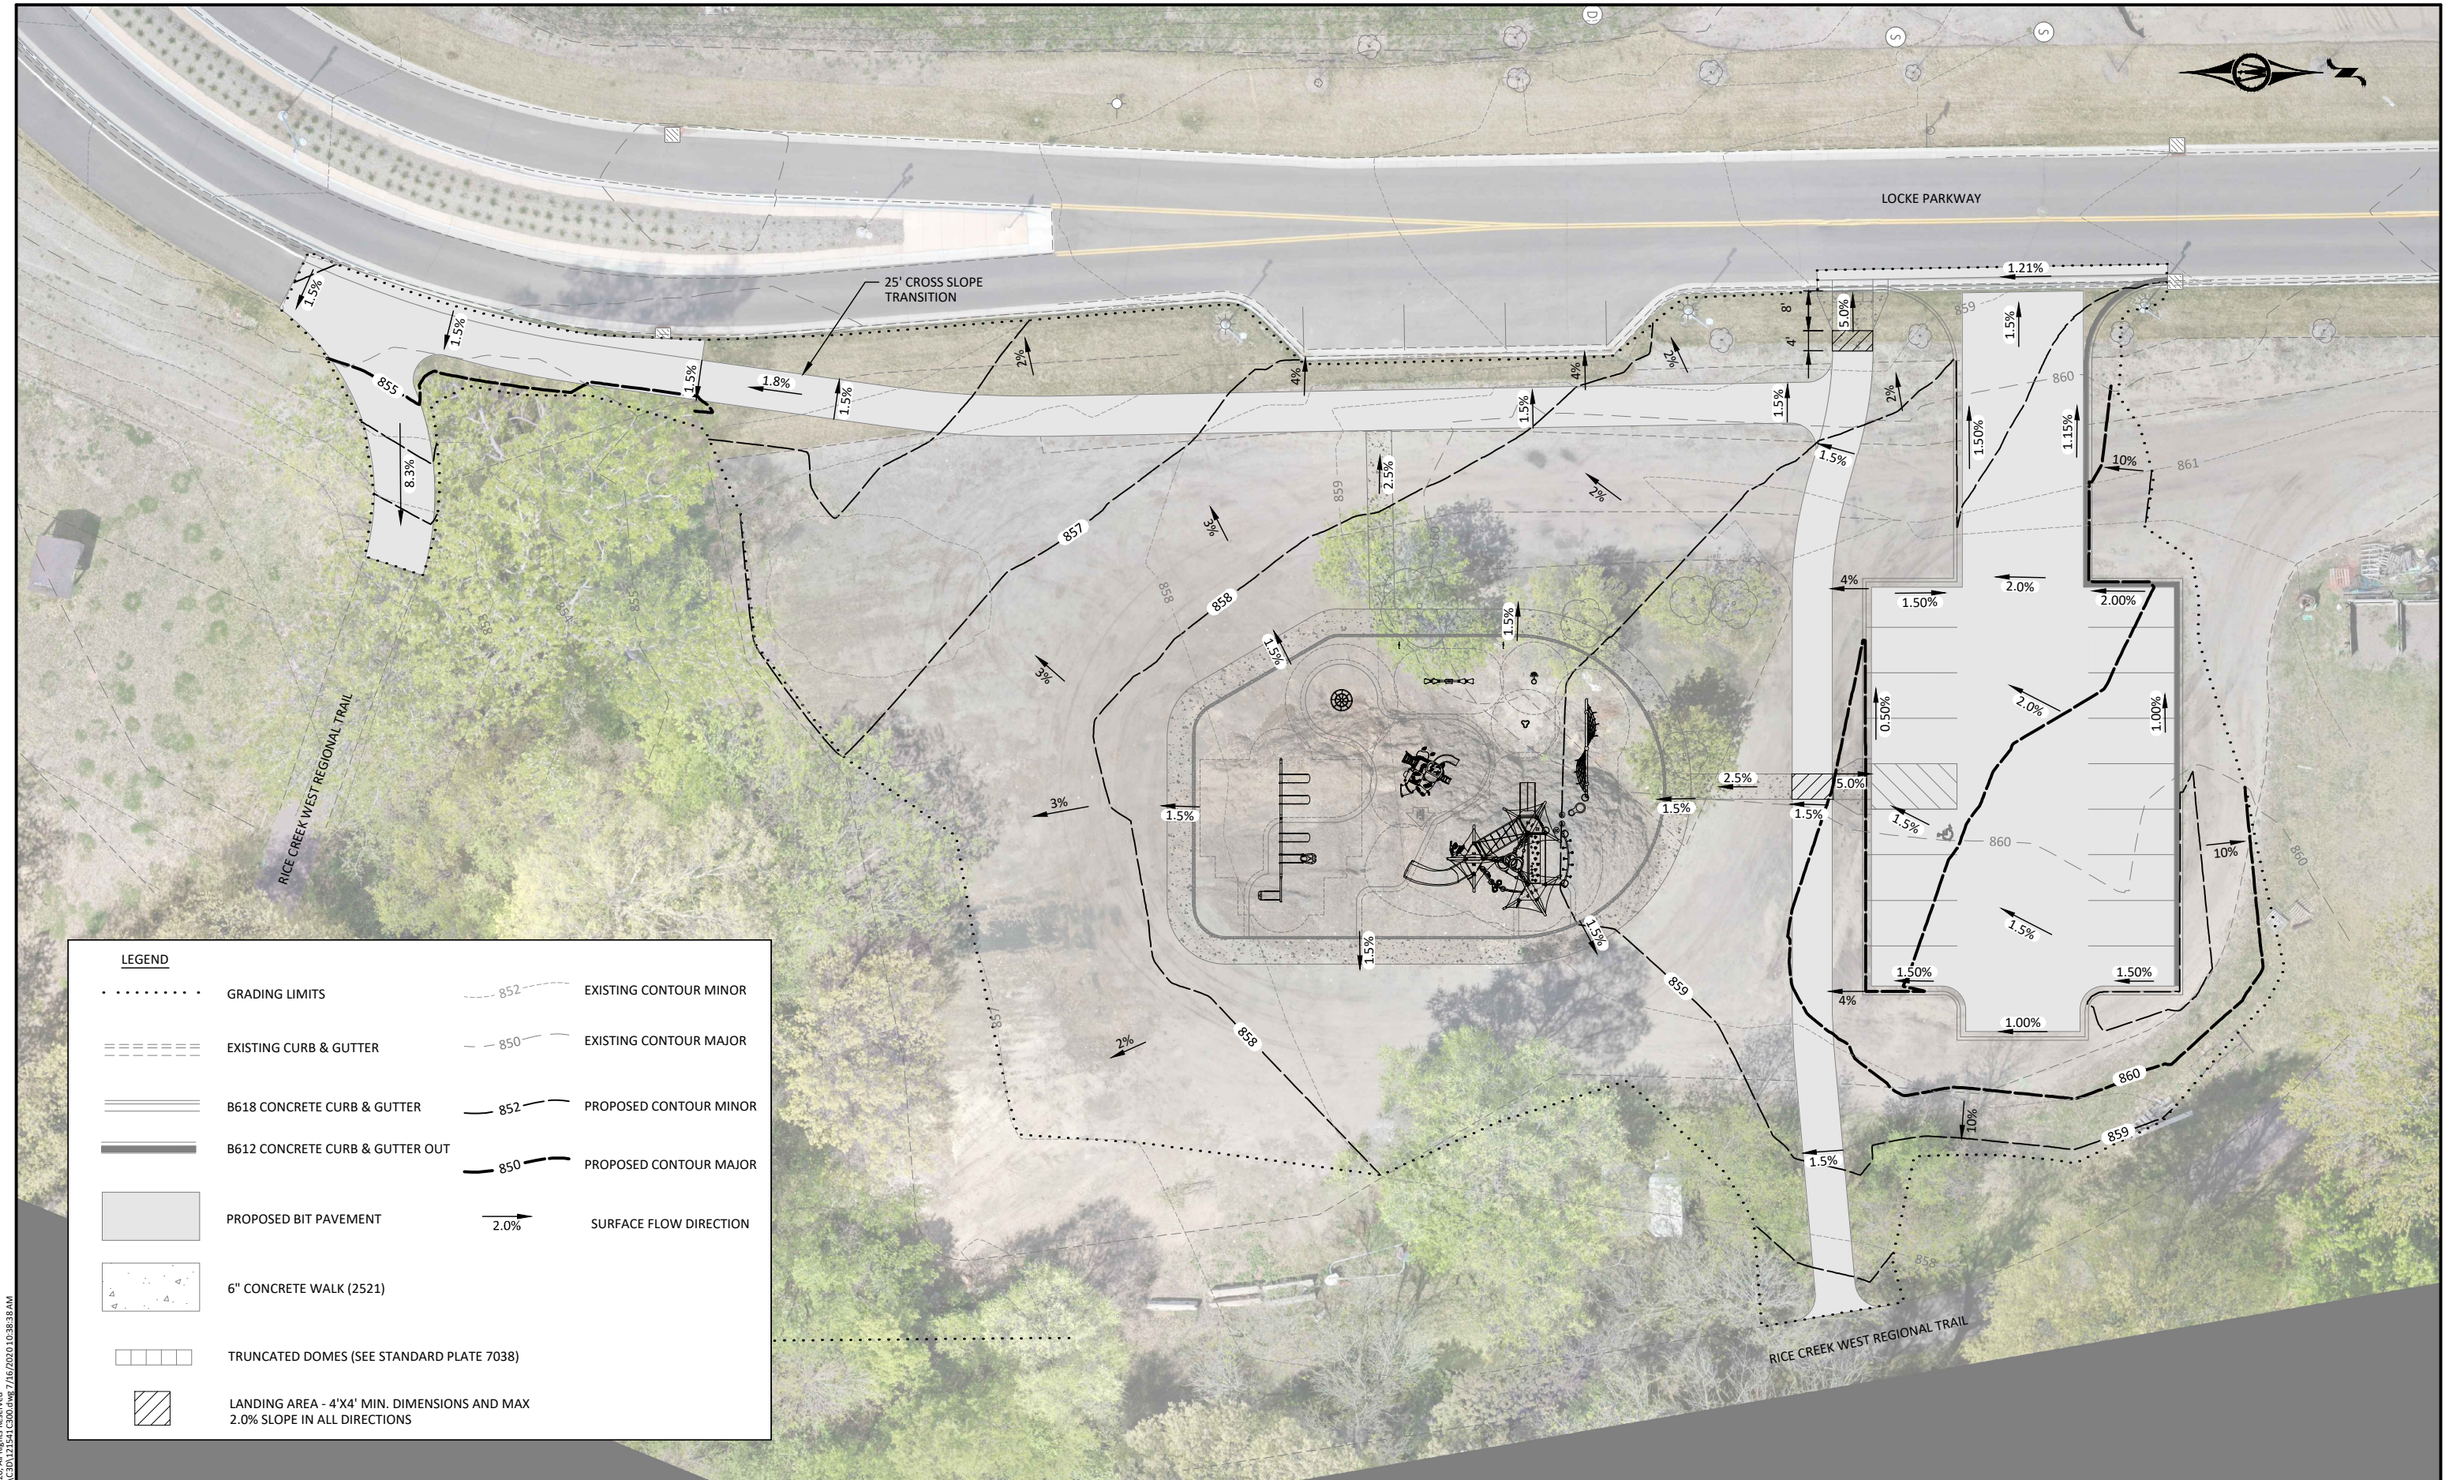

0 30
SCALE FEET

© Bolton & Menk, Inc. 2020, All Rights Reserved
H:\FRID\R12121541\CAD\C3D\121541C300.dwg 7/16/2020 10:38:38 AM

BOLTON & MENK
7533 SUNWOOD DR NW, SUITE 206
RAMSEY, MINNESOTA 55303
Phone: (763) 433-2851
Email: Ramsey@bolton-menk.com
www.bolton-menk.com

DESIGNED	ZFL
DRAWN	ZFL
CHECKED	JWL
CLIENT PROJ. NO.	R12.121541

NO.	ISSUED FOR	DATE

CITY OF FRIDLEY, MN

LOCKE PARKWAY PARK

GRADING PLAN

SHEET 2 OF 2